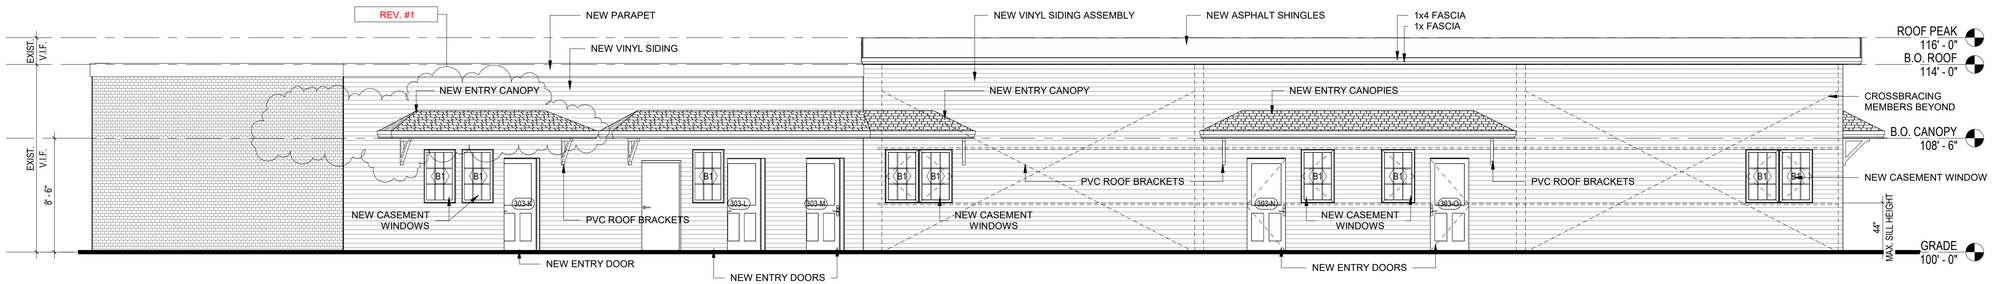

1 A3.0-N **SOUTH-WEST ELEVATION**
3/16" = 1'-0"

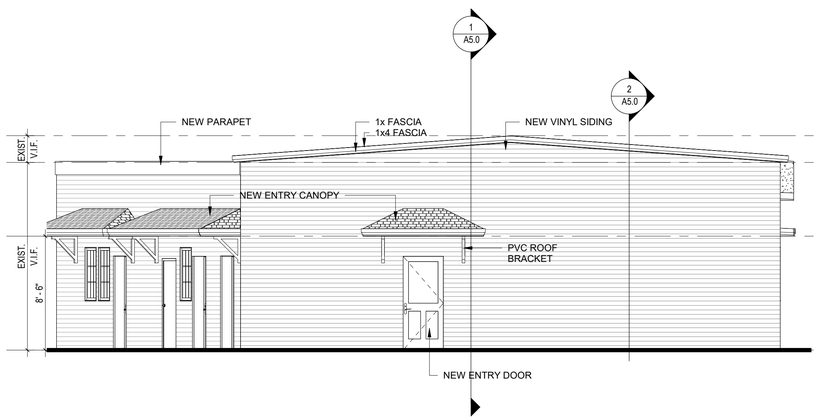

2 A3.0-N **SOUTHEAST ELEVATION**
3/16" = 1'-0"

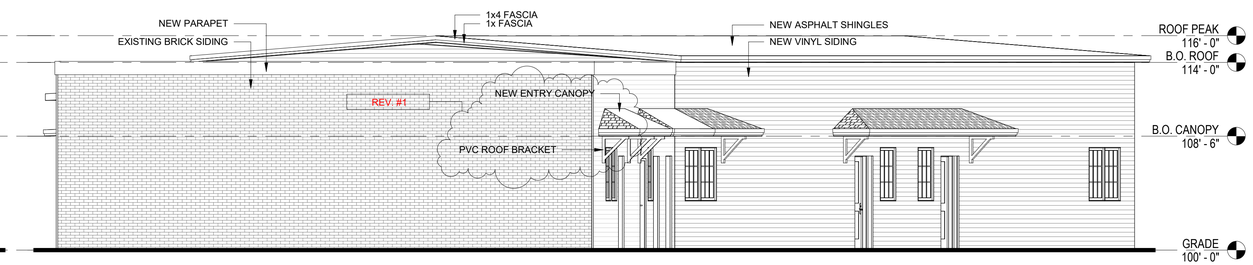

4 A3.0-N **WEST ELEVATION**
3/16" = 1'-0"

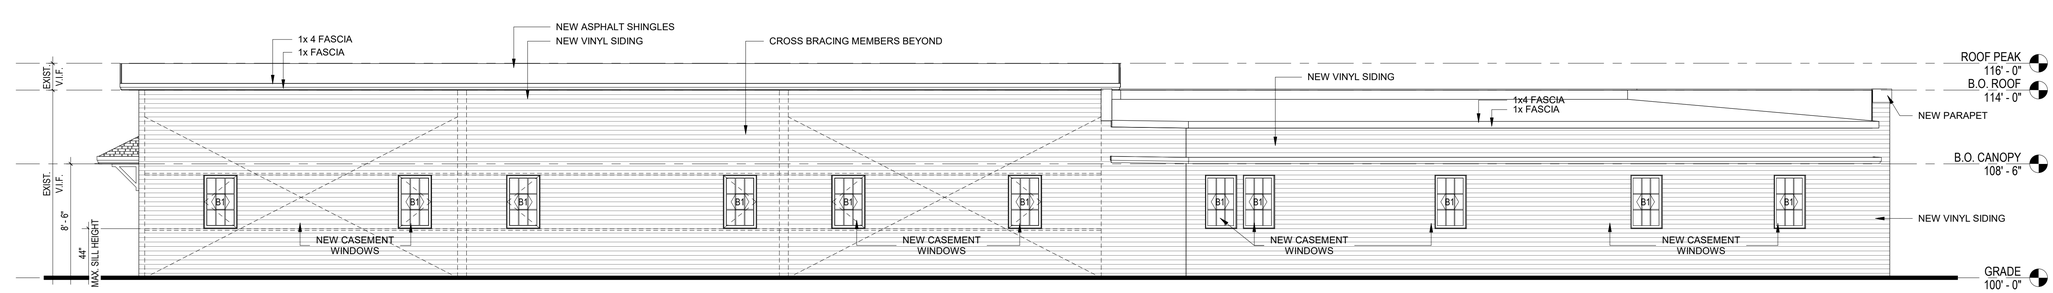

3 A3.0-N **NORTHEAST ELEVATION**
3/16" = 1'-0"

QA+M architecture
QuisenberryArcariMalik
195 Scott Swamp Road
Farmington, CT 06032
qamarch.com

BUILDING RENOVATION FOR:

303 ROUTE 32

MONTVILLE, CT
State Project #: Optional
Project #: 2291

REV. #1	02-08-2023

Revisions

Issue Dates:

N

ISSUED FOR PERMIT
NOVEMBER 30, 2022

NORTH BLDG - EXTERIOR ELEVATIONS

A3.0-N

2/8/2023 3:19:32 PM Q:\QA Projects\Montville - 303 Route 32 (2291)\303 Route 32_NORTH BLDG_REVISION -02.rvt